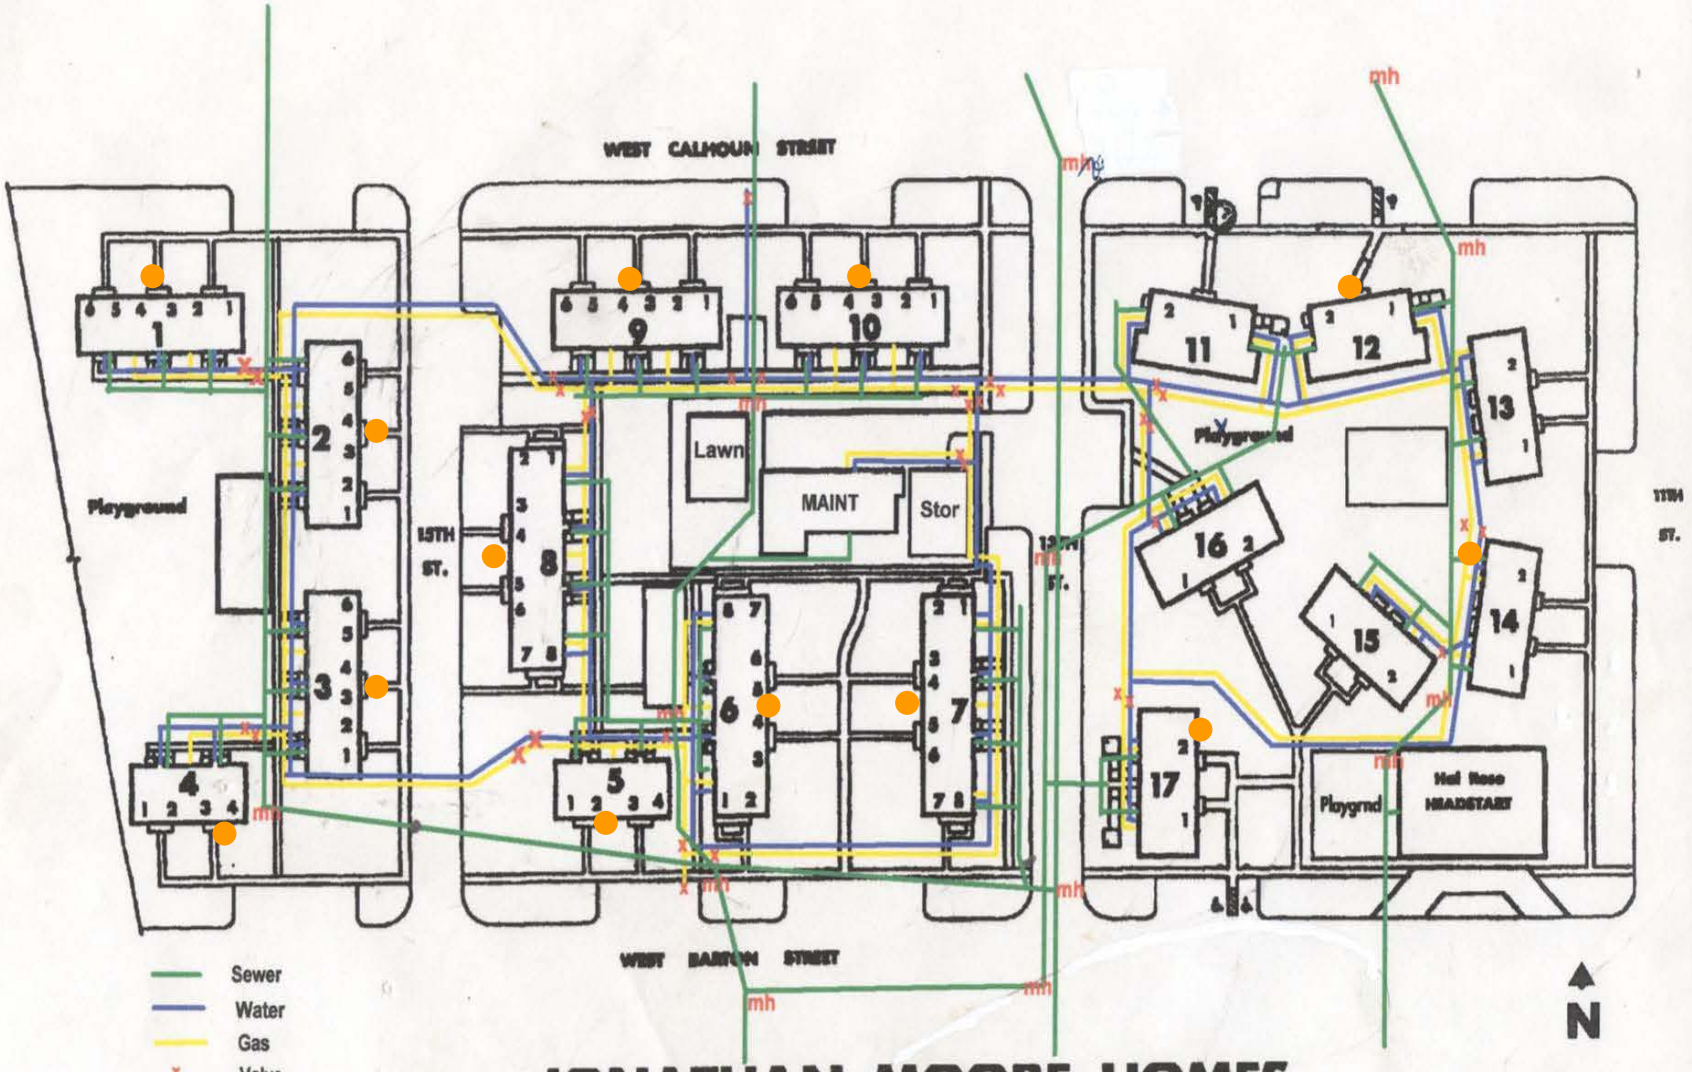

JONATHAN MOORE HOMES

TX 30-1